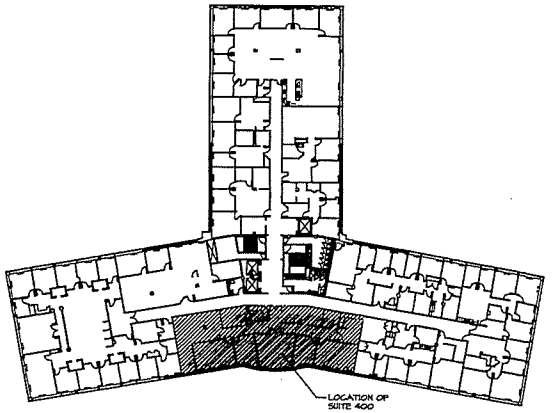

1 FOURTH FLOOR SUITE LOCATION PLAN

Scale: N.T.S.

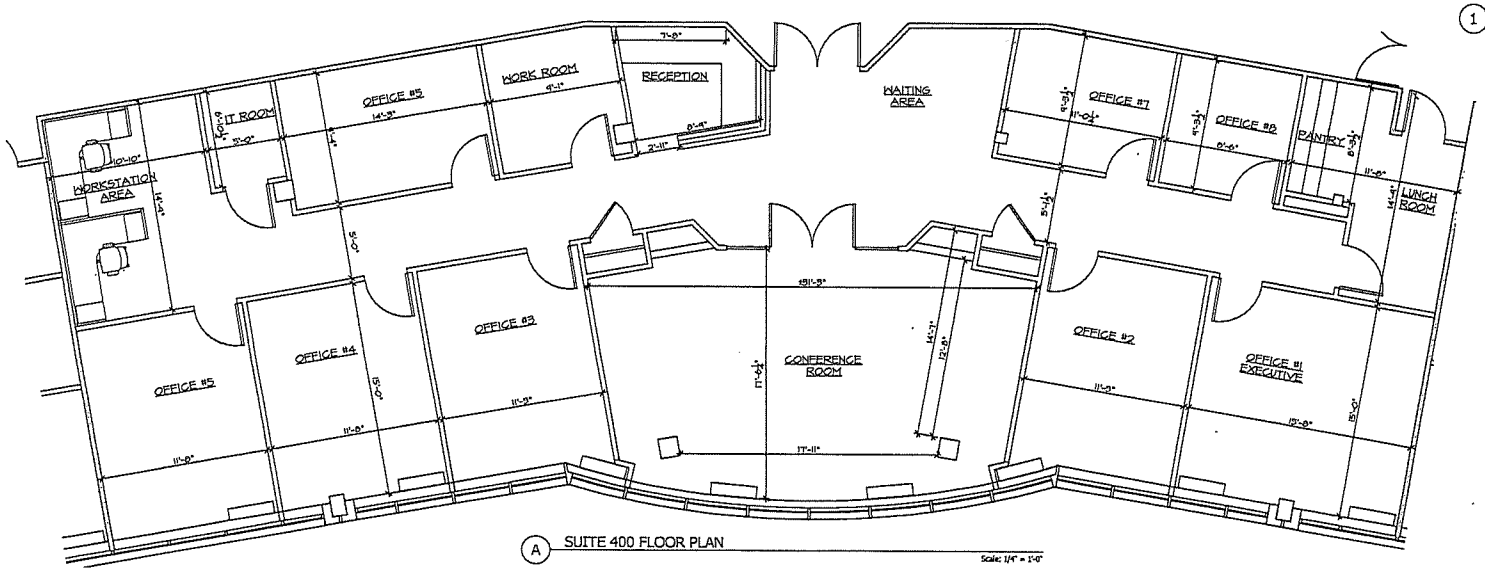

A SUITE 400 FLOOR PLAN

Scale: 1/4" = 1'-0"

APPROVED BY

GRAMMAS CONSULTANTS
ARCHITECTURE & ENGINEERING
208 ROUTE 109, SUITE 208, FARMINGDALE, NY 11735
TEL.: 631-393-6805 FAX: 631-393-6808
E-MAIL: NCDC @ AOL.COM

ISSUES			ISSUES		
NO.	DATE	REMARKS	NO.	DATE	REMARKS
			1	9-22-21	REVISED LAYOUT AS PER EXIST. CONDITIONS

THESE PLANS ARE AN INSTRUMENT OF SERVICE AND ARE THE PROPERTY OF THE ARCHITECT. INFRINGEMENTS WILL BE PROSECUTED.

CONTRACTOR SHALL VERIFY ALL FIELD CONDITIONS AND DIMENSIONS AND BE RESPONSIBLE FOR FIELD FIT AND QUALITY OF WORK. NO ALLOWANCES SHALL BE MADE IN BEHALF OF THE CONTRACTOR FOR ANY ERRORS, OMISSIONS, NOR HOLDUP ON HIS PART.

PROPOSED SUITE LAYOUT FOR:

SUITE 400
425 BROADHOLLOW ROAD
MELVILLE, NEW YORK 11747

FOR:

425 MELVILLE LLC.
425 BROADHOLLOW ROAD
MELVILLE, NEW YORK 11747

DATE: 8-26-21
SCALE: AS NOTED
DRAWN: C.A.S
JOB NO: 2126

FOURTH FLOOR SUITE LOCATION PLAN, SUITE 400 FLOOR PLAN

DRAWING NO.

A-1.0